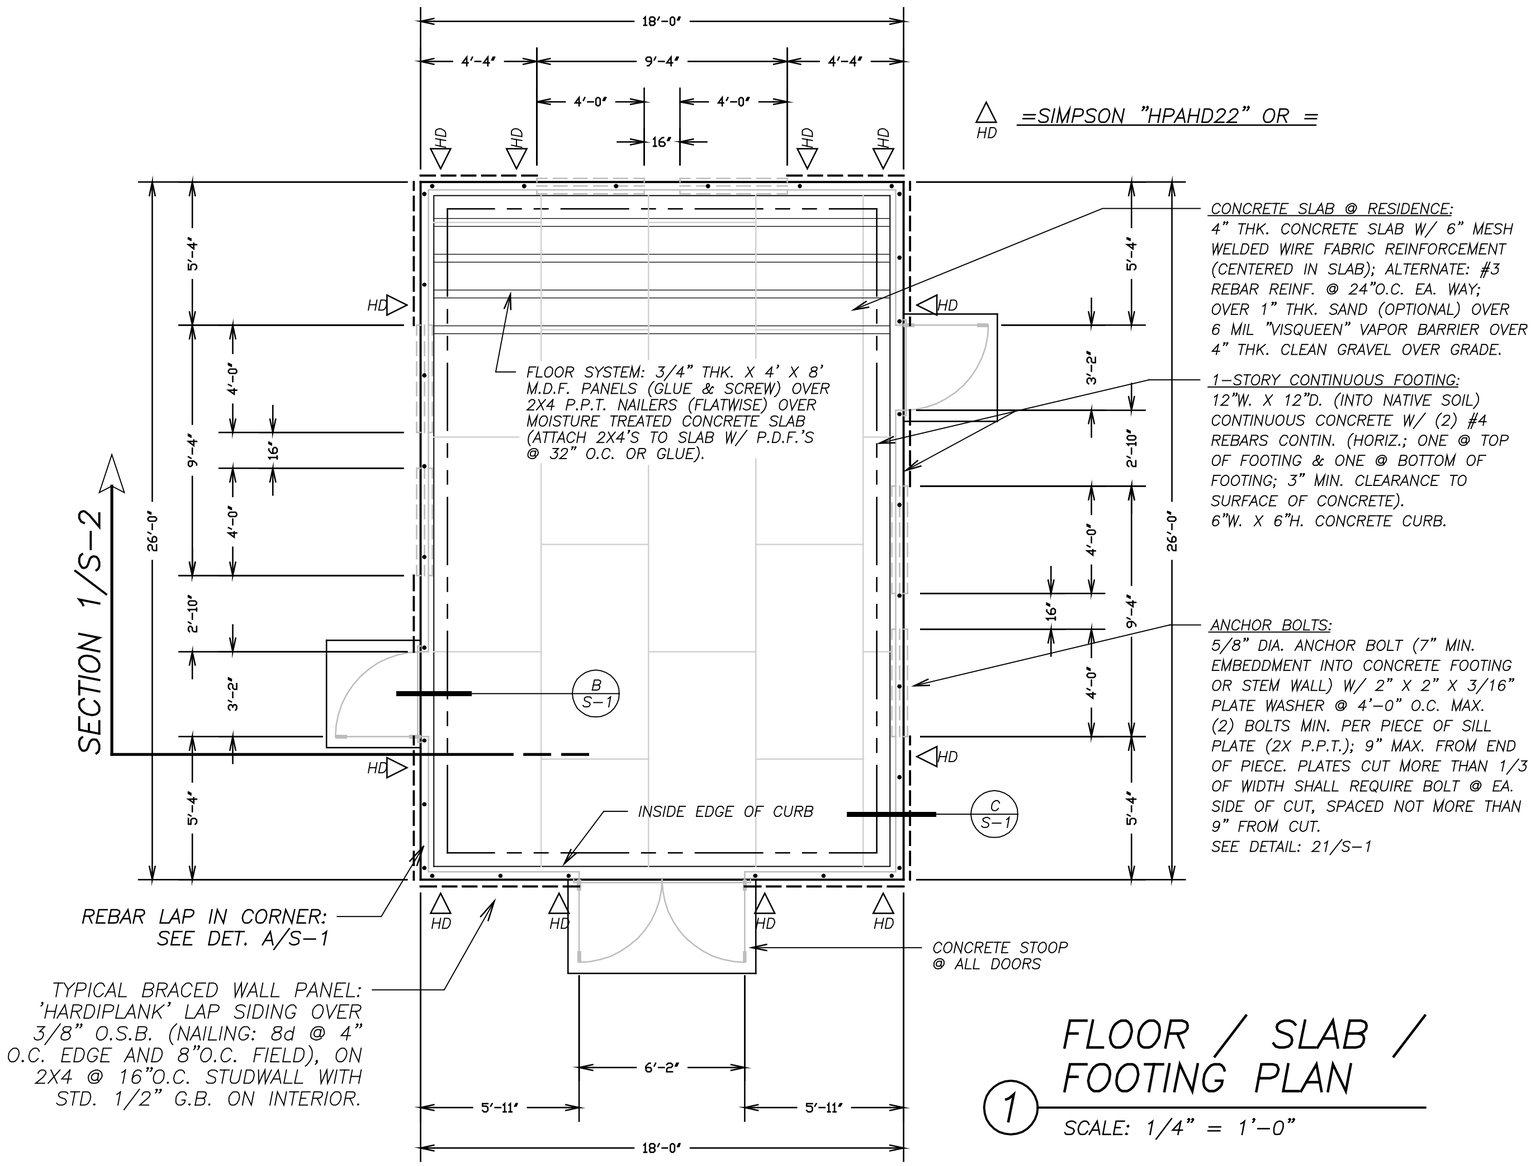

1 FLOOR / SLAB / FOOTING PLAN

SCALE: 1/4" = 1'-0"