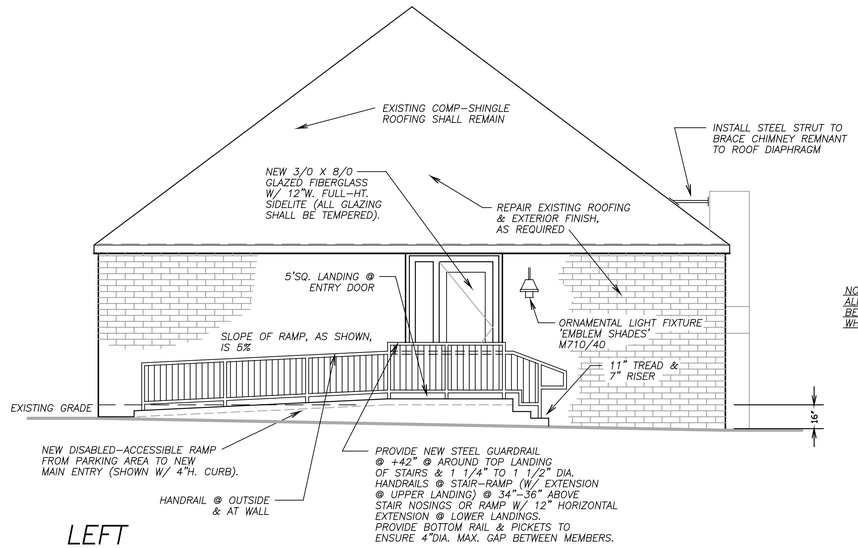

2 LEFT EXTERIOR ELEVATION

SCALE: 1/4" = 1'-0"

NOTE:
ALL NEW WINDOWS SHALL BE DUAL GLAZED W/ WHITE VINYL FRAMES & GRIDS

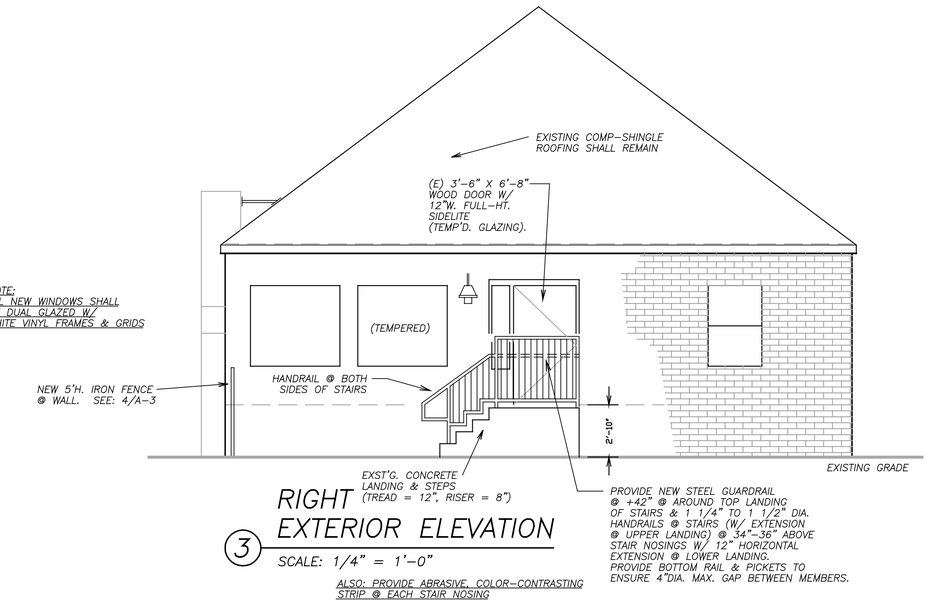

3 RIGHT EXTERIOR ELEVATION

SCALE: 1/4" = 1'-0"

ALSO: PROVIDE ABRASIVE, COLOR-CONTRASTING STRIP @ EACH STAIR NOSING

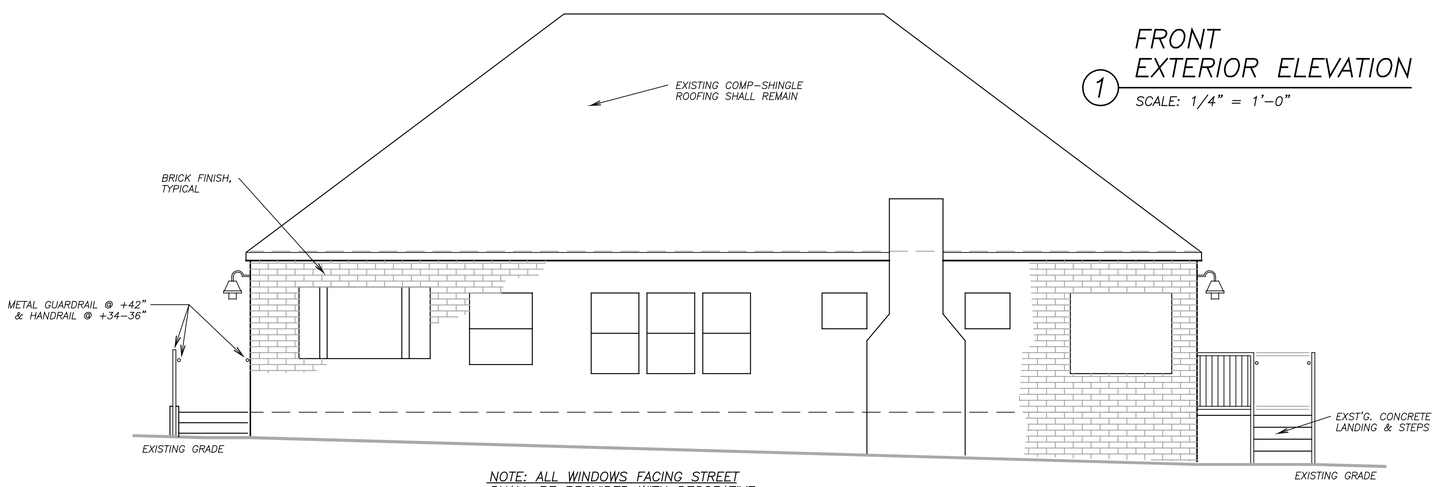

NOTE: ALL WINDOWS FACING STREET SHALL BE PROVIDED WITH DECORATIVE GRID ACROSS GLAZING.

1 FRONT EXTERIOR ELEVATION

SCALE: 1/4" = 1'-0"

4 ELEVATION @ NEW IRON FENCE (FROM STREET)

SCALE: 1/4" = 1'-0"

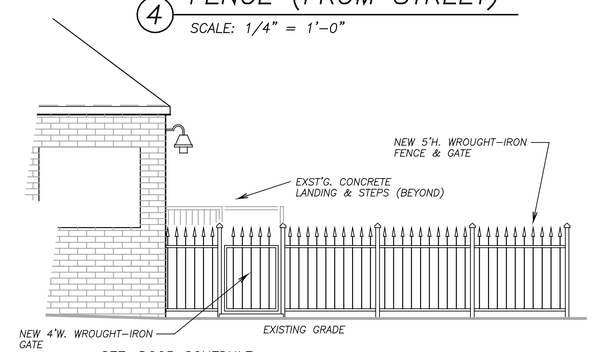

SEE: DOOR SCHEDULE FOR GATE HARDWARE