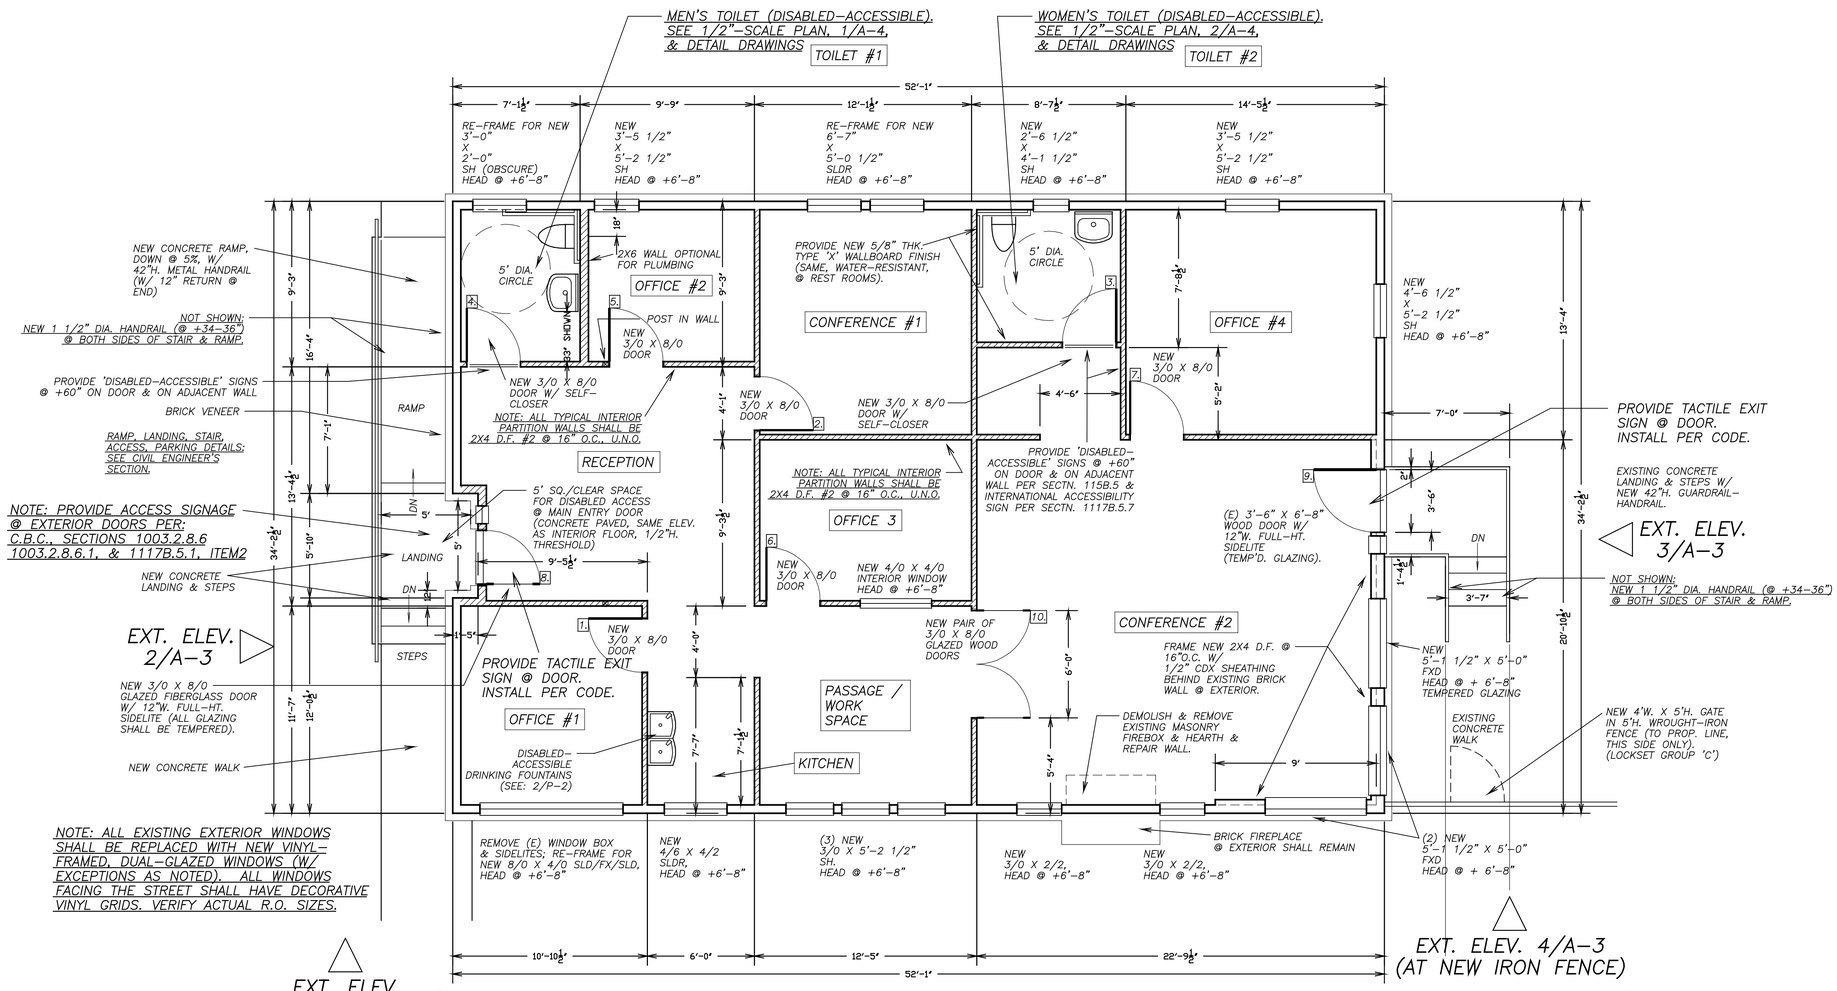

NOTE: ALL EXISTING EXTERIOR WINDOWS SHALL BE REPLACED WITH NEW VINYL–FRAMED, DUAL–GLAZED WINDOWS (W/ EXCEPTIONS AS NOTED). ALL WINDOWS FACING THE STREET SHALL HAVE DECORATIVE VINYL GRIDS. VERIFY ACTUAL R.O. SIZES.

EXT. ELEV. 1/A–3

SEE ALSO: RETRO–FIT SHEARWALL PLAN, 1/S–5

N

DOOR SCHEDULE

DR. #	SIZE	LOCATION	SWING	W/ CLOSER?	TYPE	CONSTRUCTION	LOCKSET GROUP	NOTES
1.	3/0 X 8/0	OFFICE #1 (INTERIOR)	RIGHT HAND	NO	#1 (3–EA.)	SOLID–CORE 6–PANEL	#B	ALL DOORS: 1) INSTALL LOCKSET @ +36" A.F.F. 2) MAX. EFFOR @ ALL DOORS W/ CLOSERS = 5 LBS. MAX.
2.	3/0 X 8/0	CONFERENCE #1 (INT.)	R.H.	NO	#1	S–C 6–PANEL	#B	
3.	3/0 X 8/0	TOILET #2 (INT.)	R.H.	YES	#1	S–C 6–PANEL	#A	
4.	3/0 X 8/0	TOILET #1 (INT.)	LEFT HAND	YES	#2	S–C 6–PANEL	#A	
5.	3/0 X 8/0	OFFICE #2 (INT.)	L.H.	NO	#2	S–C 6–PANEL	#B	
6.	3/0 X 8/0	OFFICE #3 (INT.)	L.H.	NO	#2	S–C 6–PANEL	#B	
7.	3/0 X 8/0	OFFICE #4 (INT.)	L.H.	NO	#2	S–C 6–PANEL	#B	
8.	3/0 X 8/0	RECEPTION (EXTERIOR)	R.H.	NO	#3	EXTERIOR FIBERGLASS / TEMPERED GLAZING	#C	W/ 12"W. FULL–HT. SIDELITE (TEMP'D. GLZ'G.)
9.	3/6 X 6/8	CONFERENCE 2 (EXT'R.)	R.H.	NO	NONE	SOLID–CORE EXTERIOR	#C	RE–USE EXISTING W/ SIDELITE
10.	(2) 3/0 X 8/0	WORK–CONF. #2	PAIR (FRENCH)	NO	#4	WOOD / SINGLE–GLAZED	#B	

LOCKSET GROUP

GROUP #	APPLICATION	MF'R./TYPE	MODEL #	QUANTITY
A.	BATHROOM	SCHLAGE / LEVER / STAINLESS	F 40 CSV ELA 626	2
B.	PASSAGE	SCHLAGE / LEVER / STAINLESS	F 10 CSV ELA 626	6
C.	ENTRY (LOCKING)	SCHLAGE / LEVER / ENTRY	S 51 CSV APO 626	2

PROPOSED REMODEL FLOOR PLAN

1

SCALE: 1/4" = 1'–0"