ARCHITECTURAL PLAN @ SLAB

1
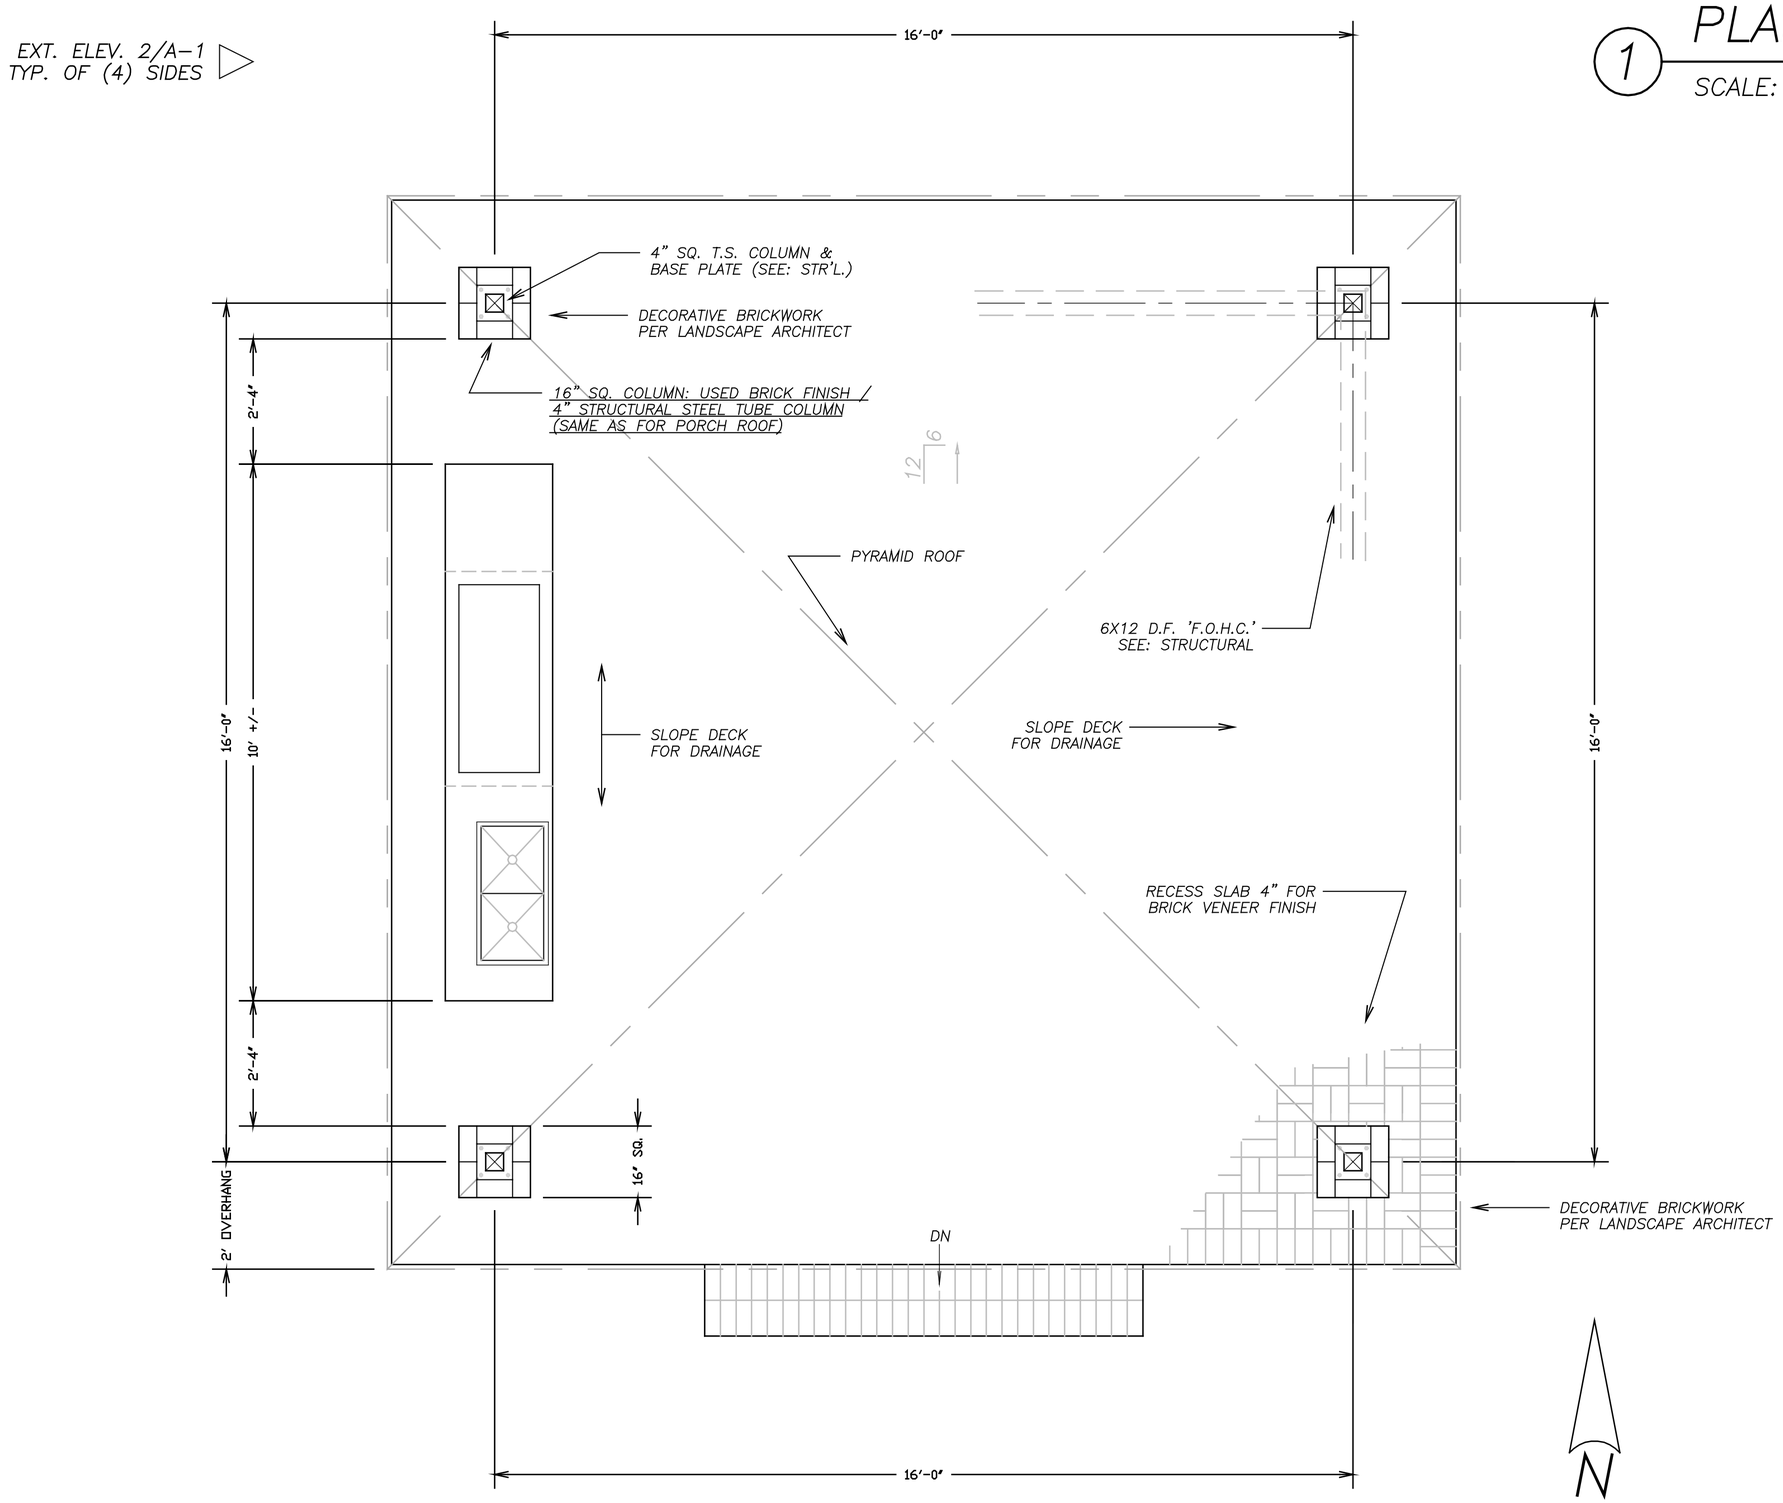
SCALE: 1/2" = 1'-0"