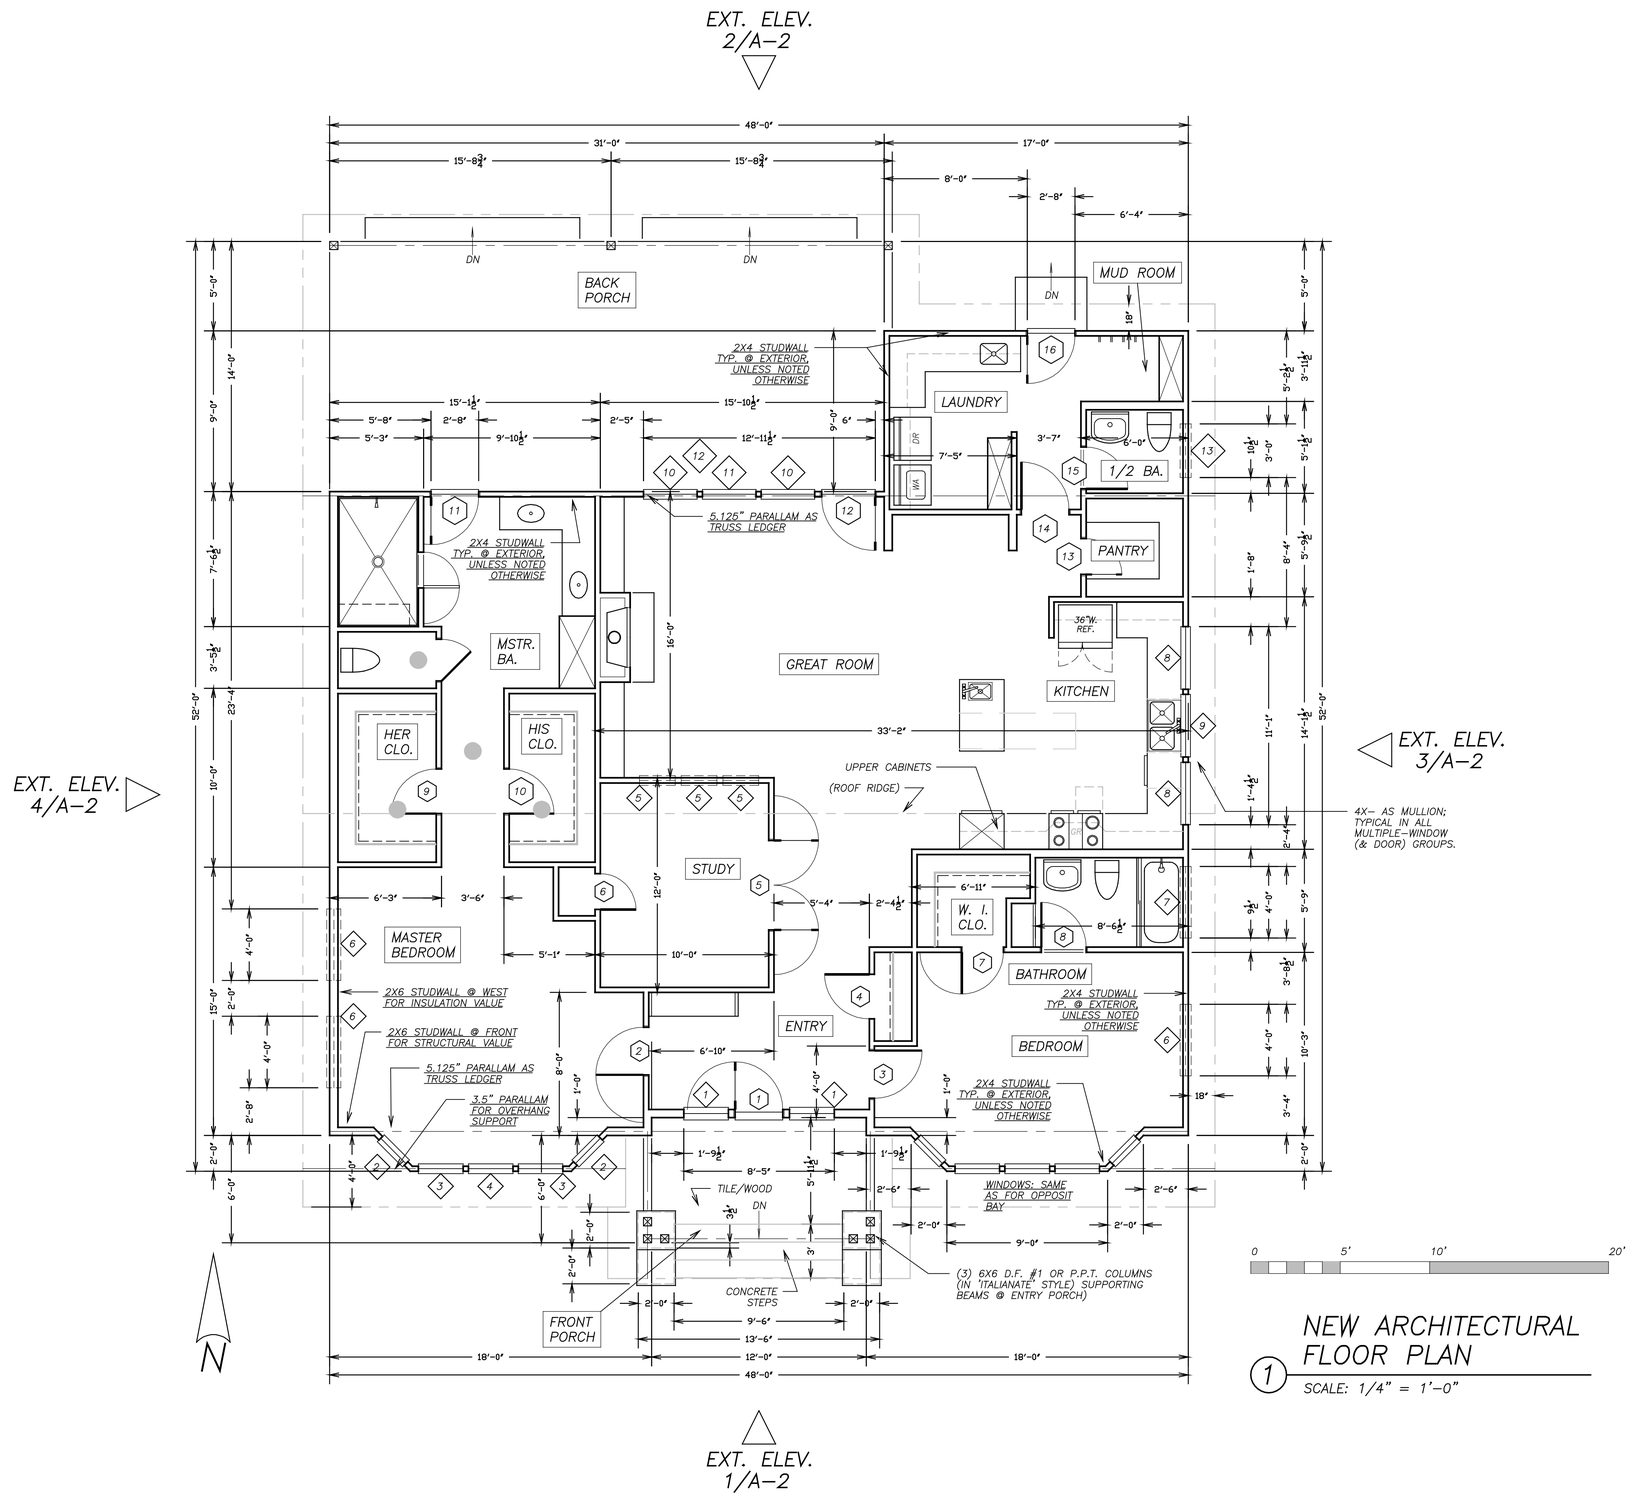

NEW ARCHITECTURAL FLOOR PLAN

1 SCALE: 1/4" = 1'-0"