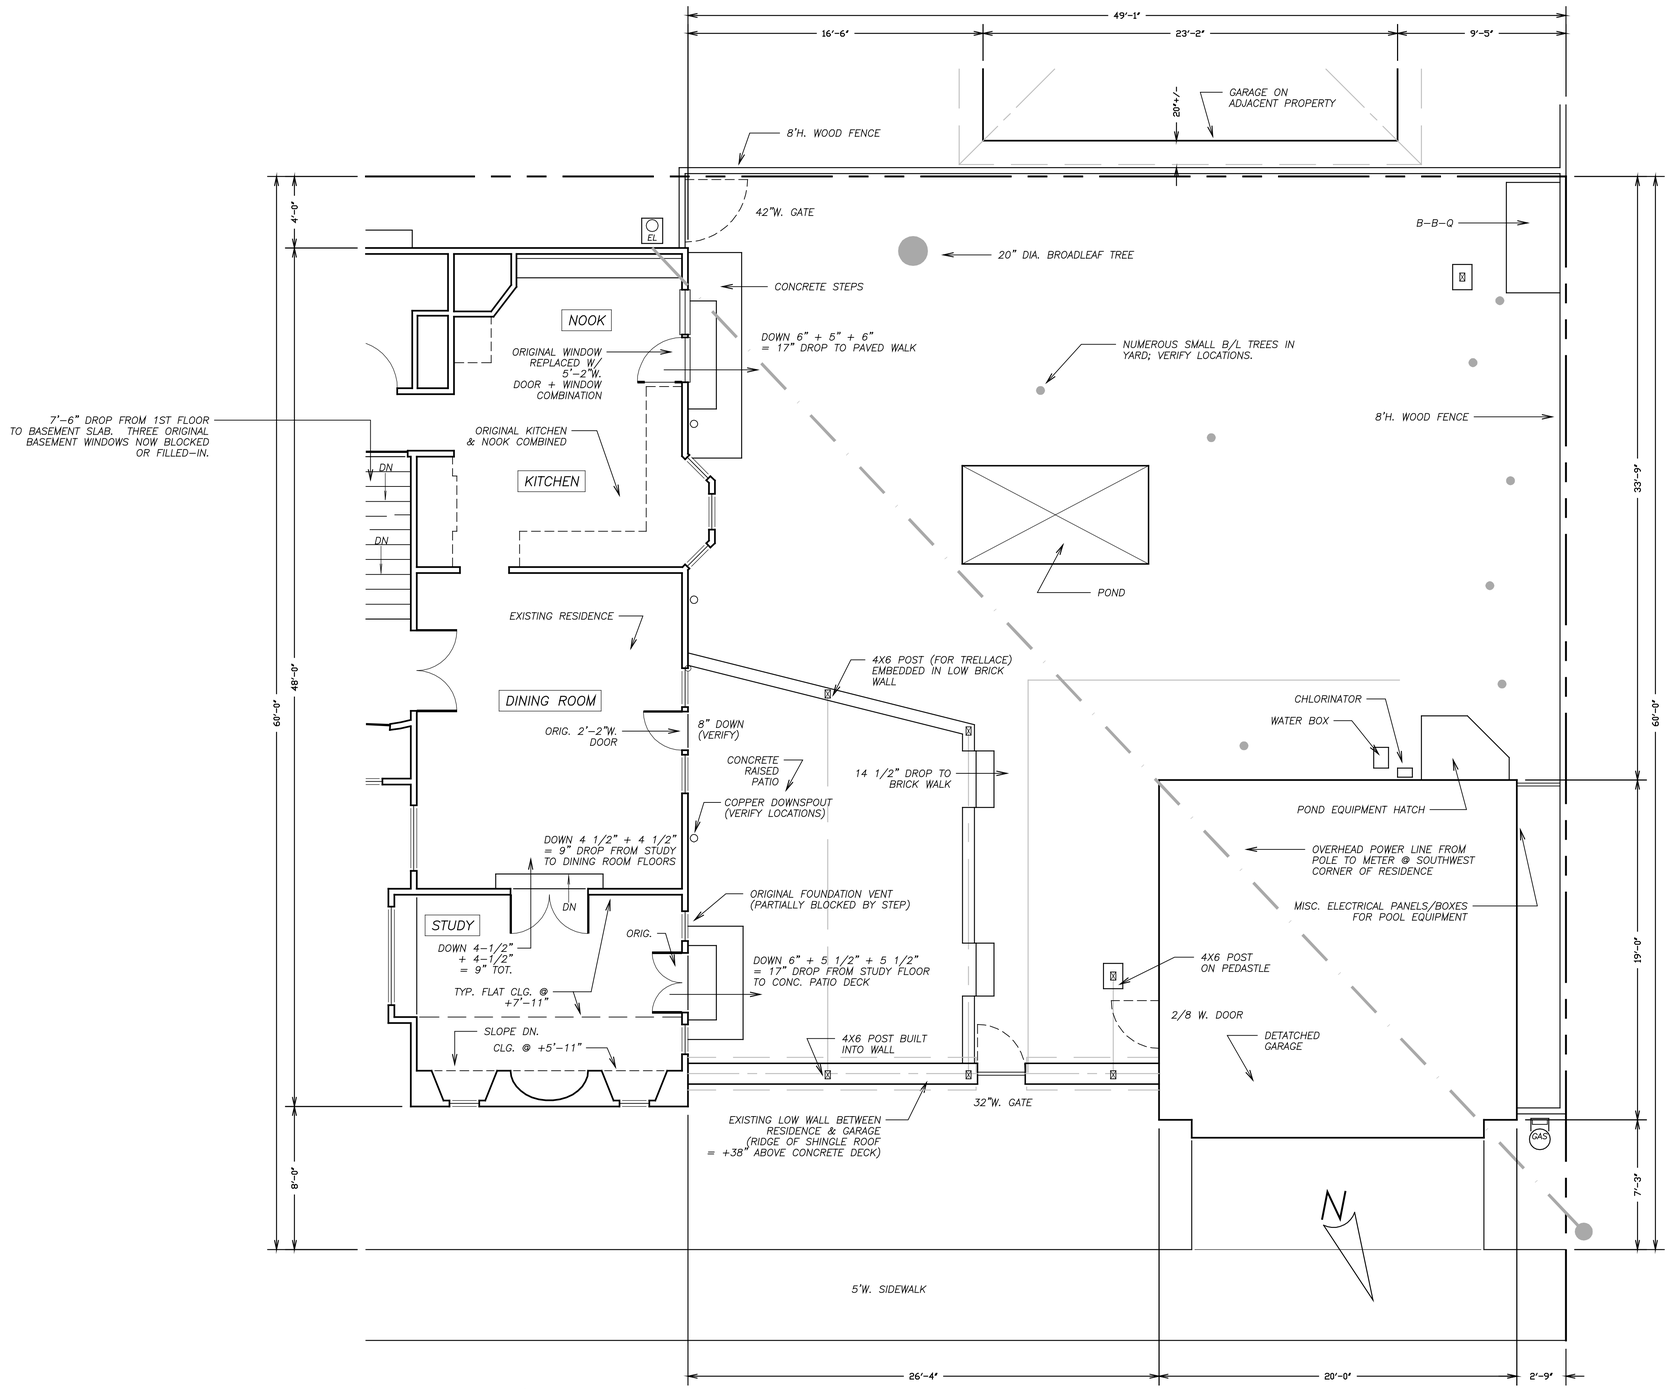

PLAN: EXISTING FEATURES @ WEST SIDE OF HOUSE & BACK YARD

1

SCALE: 1/4" = 1'-0"