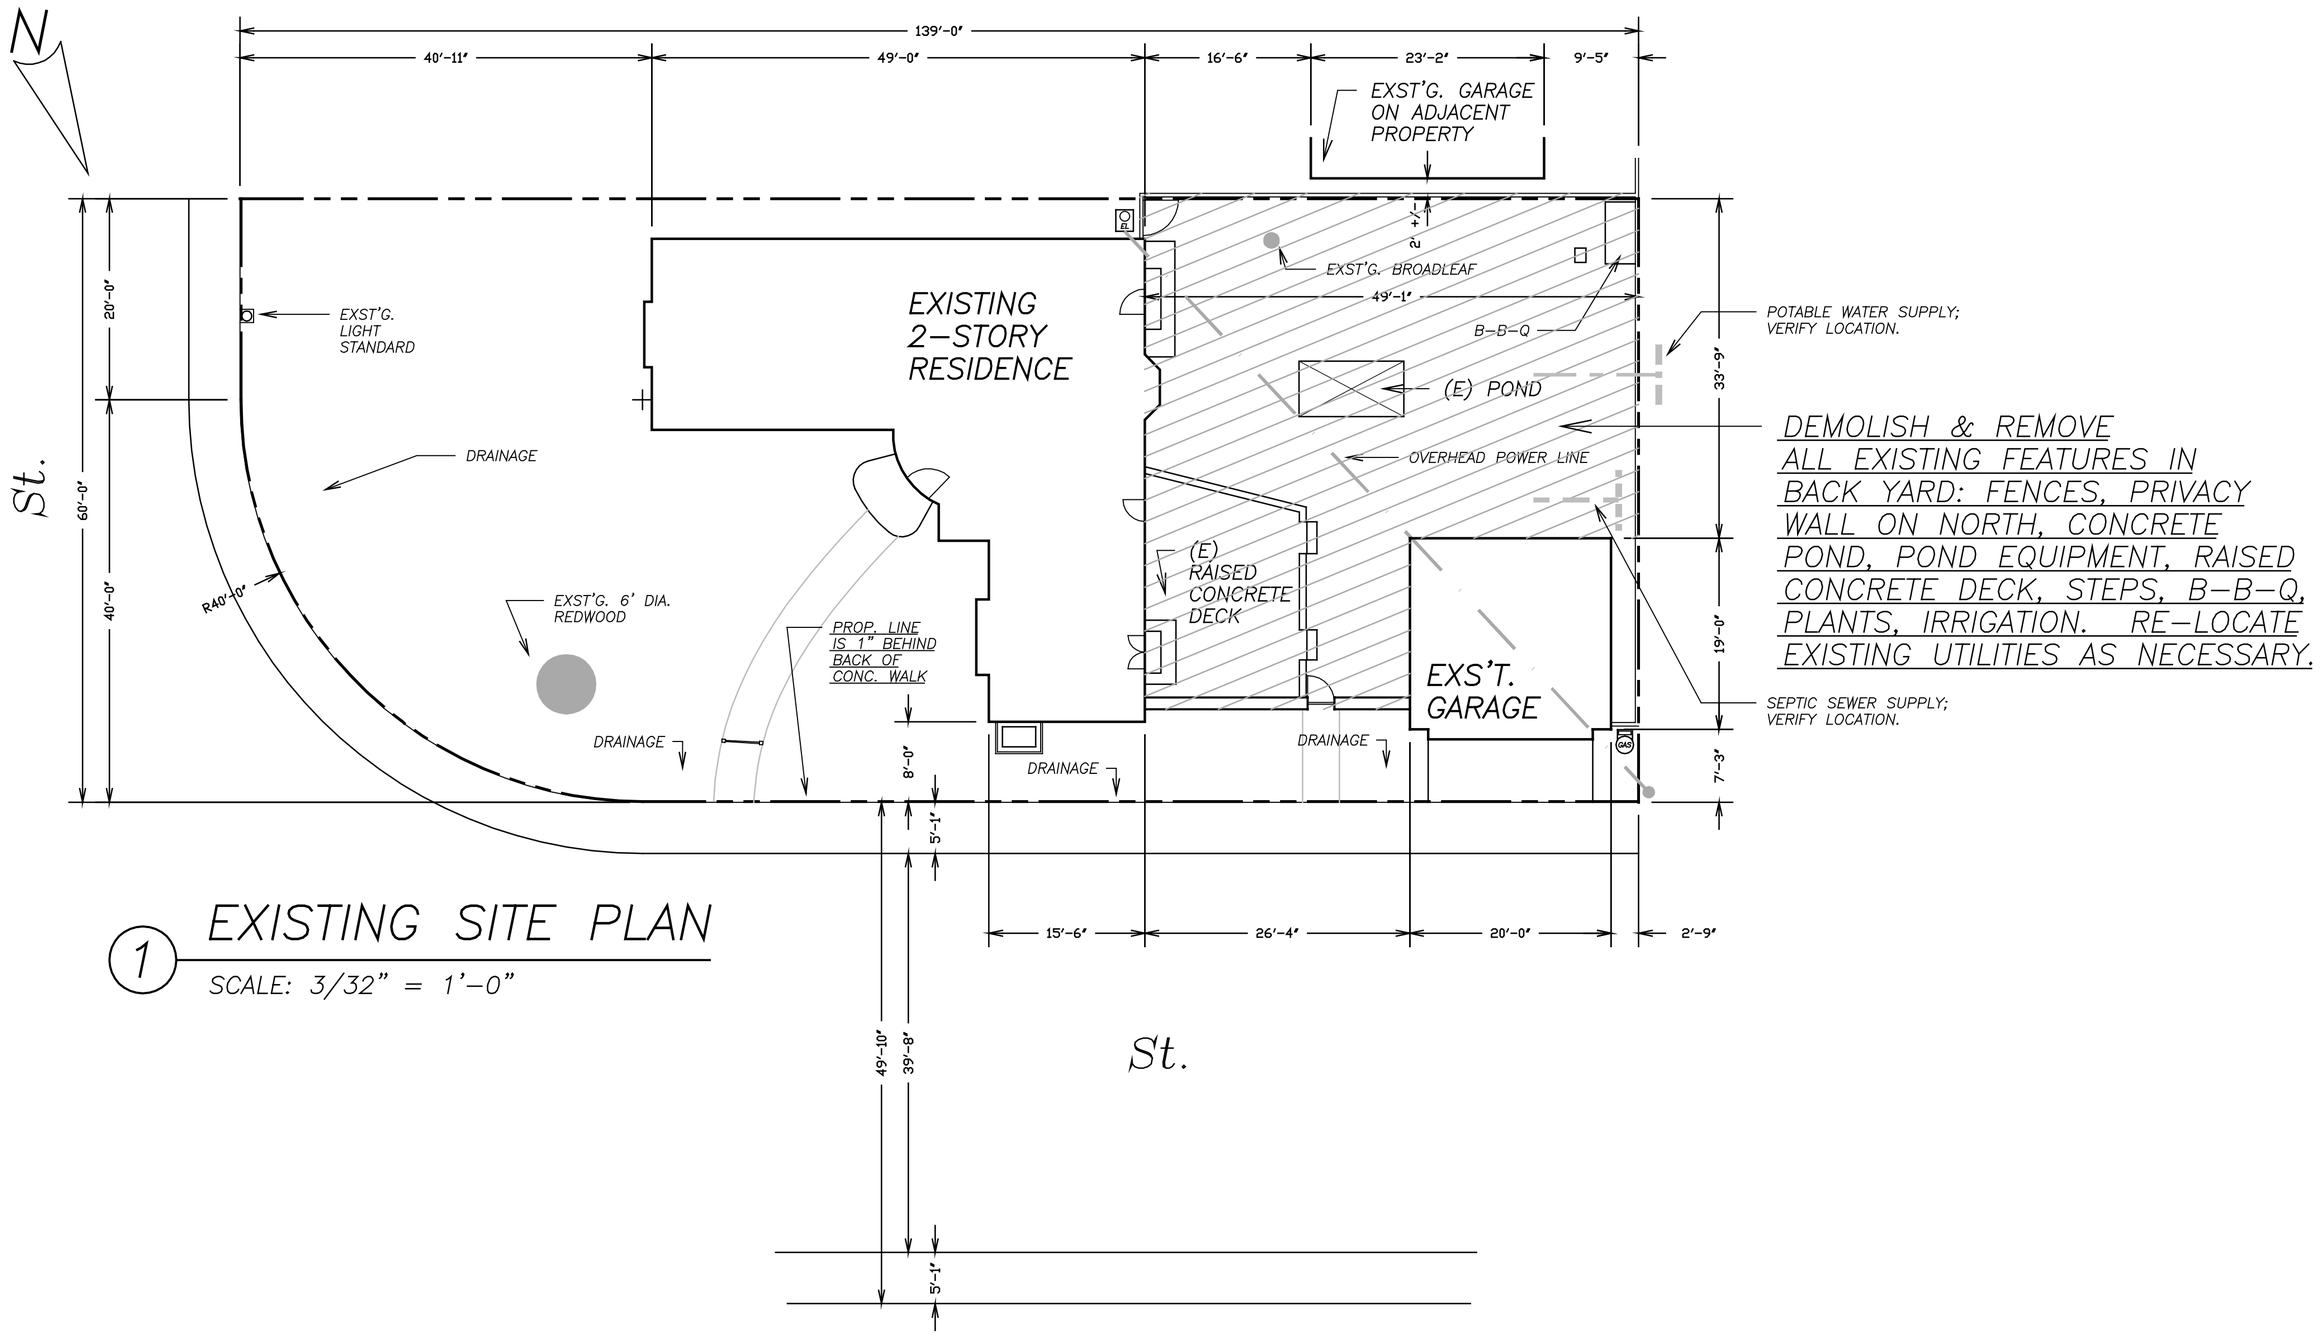

1 EXISTING SITE PLAN

SCALE: 3/32" = 1'-0"