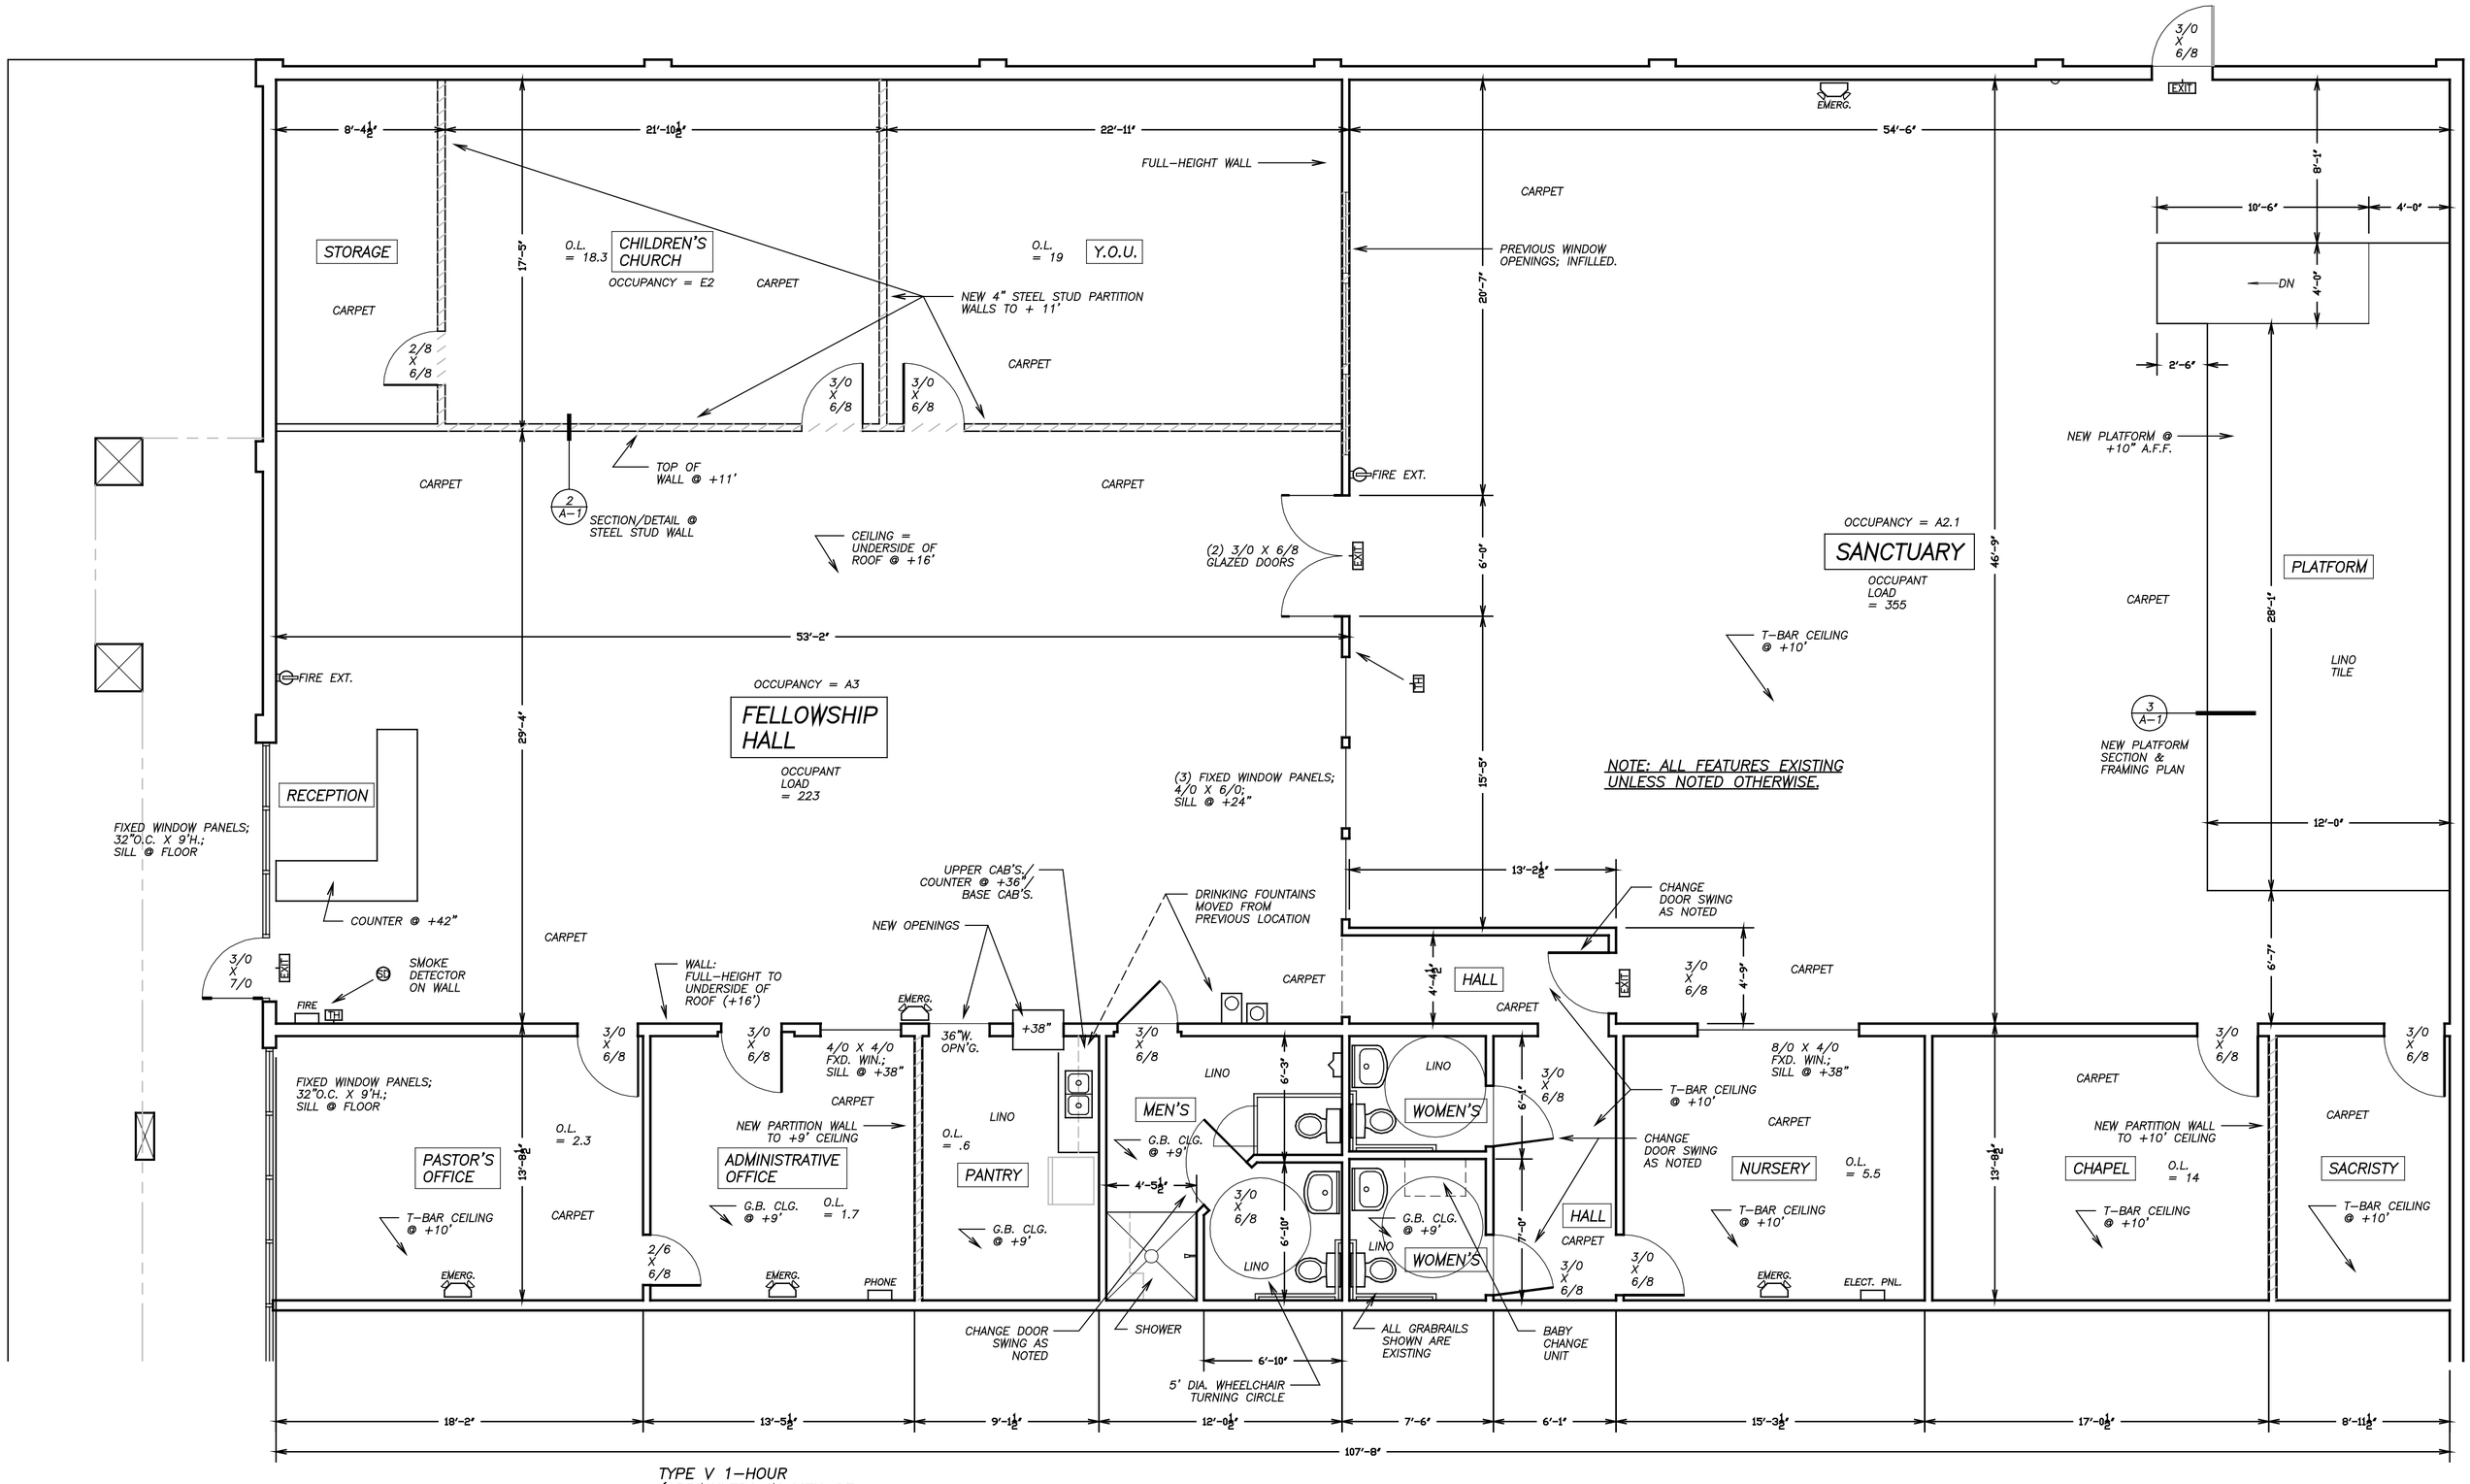

TYPE V 1-HOUR (SPRINKLERS IN LIEU OF 1-HOUR CONSTRUCTION)

SUNRISE UNITY ARCHITECTURAL FLOOR PLAN

1

SCALE: 1/4" = 1'-0"

Adjacent Occupant: "TRICKS GYMNASTICS"