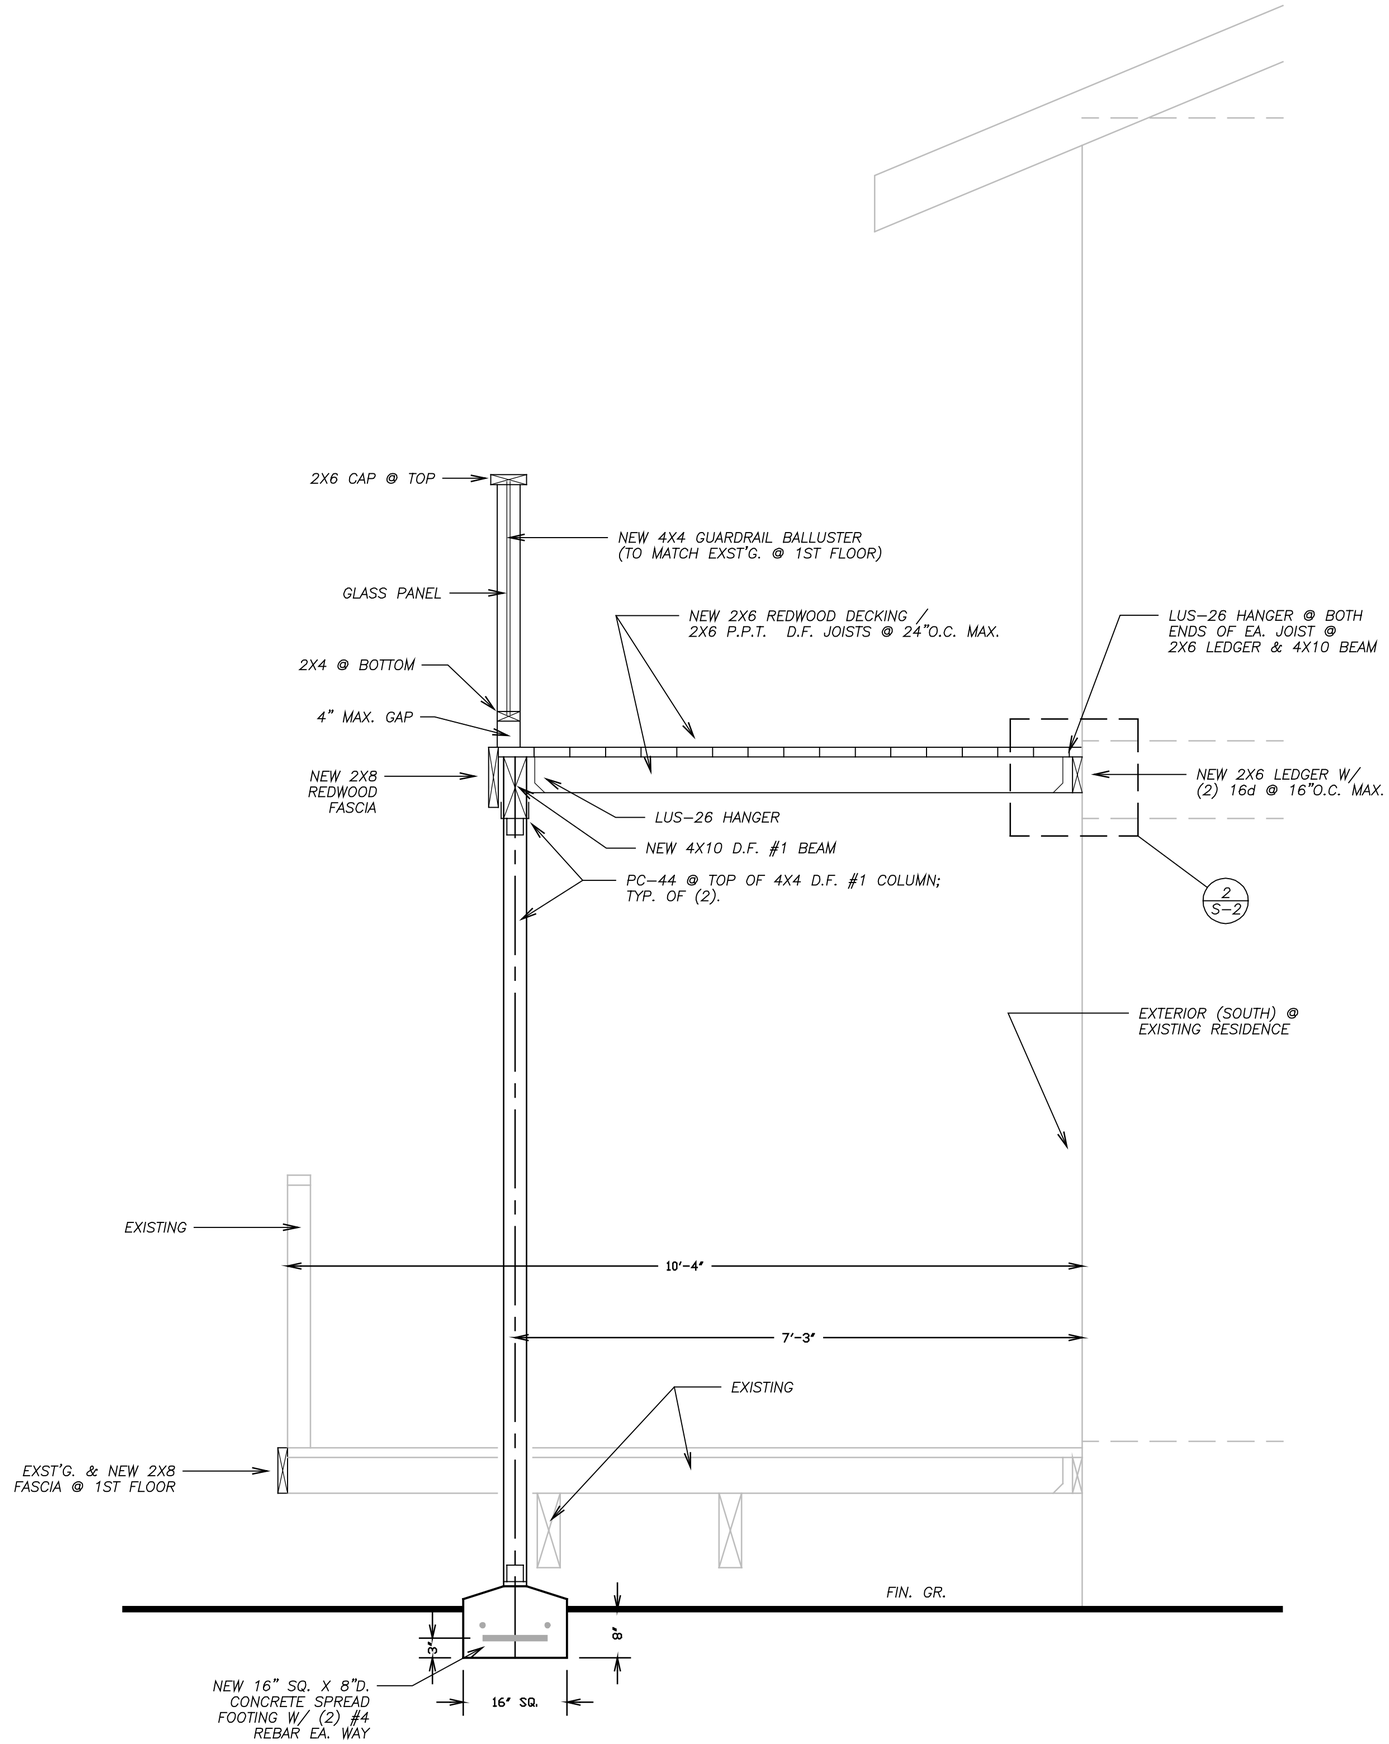

SECTION @ NEW SUPPORT COL.

1

SCALE: 3/4" = 1'-0"